


図面 1 広域見取図

SCALE=1:30,000

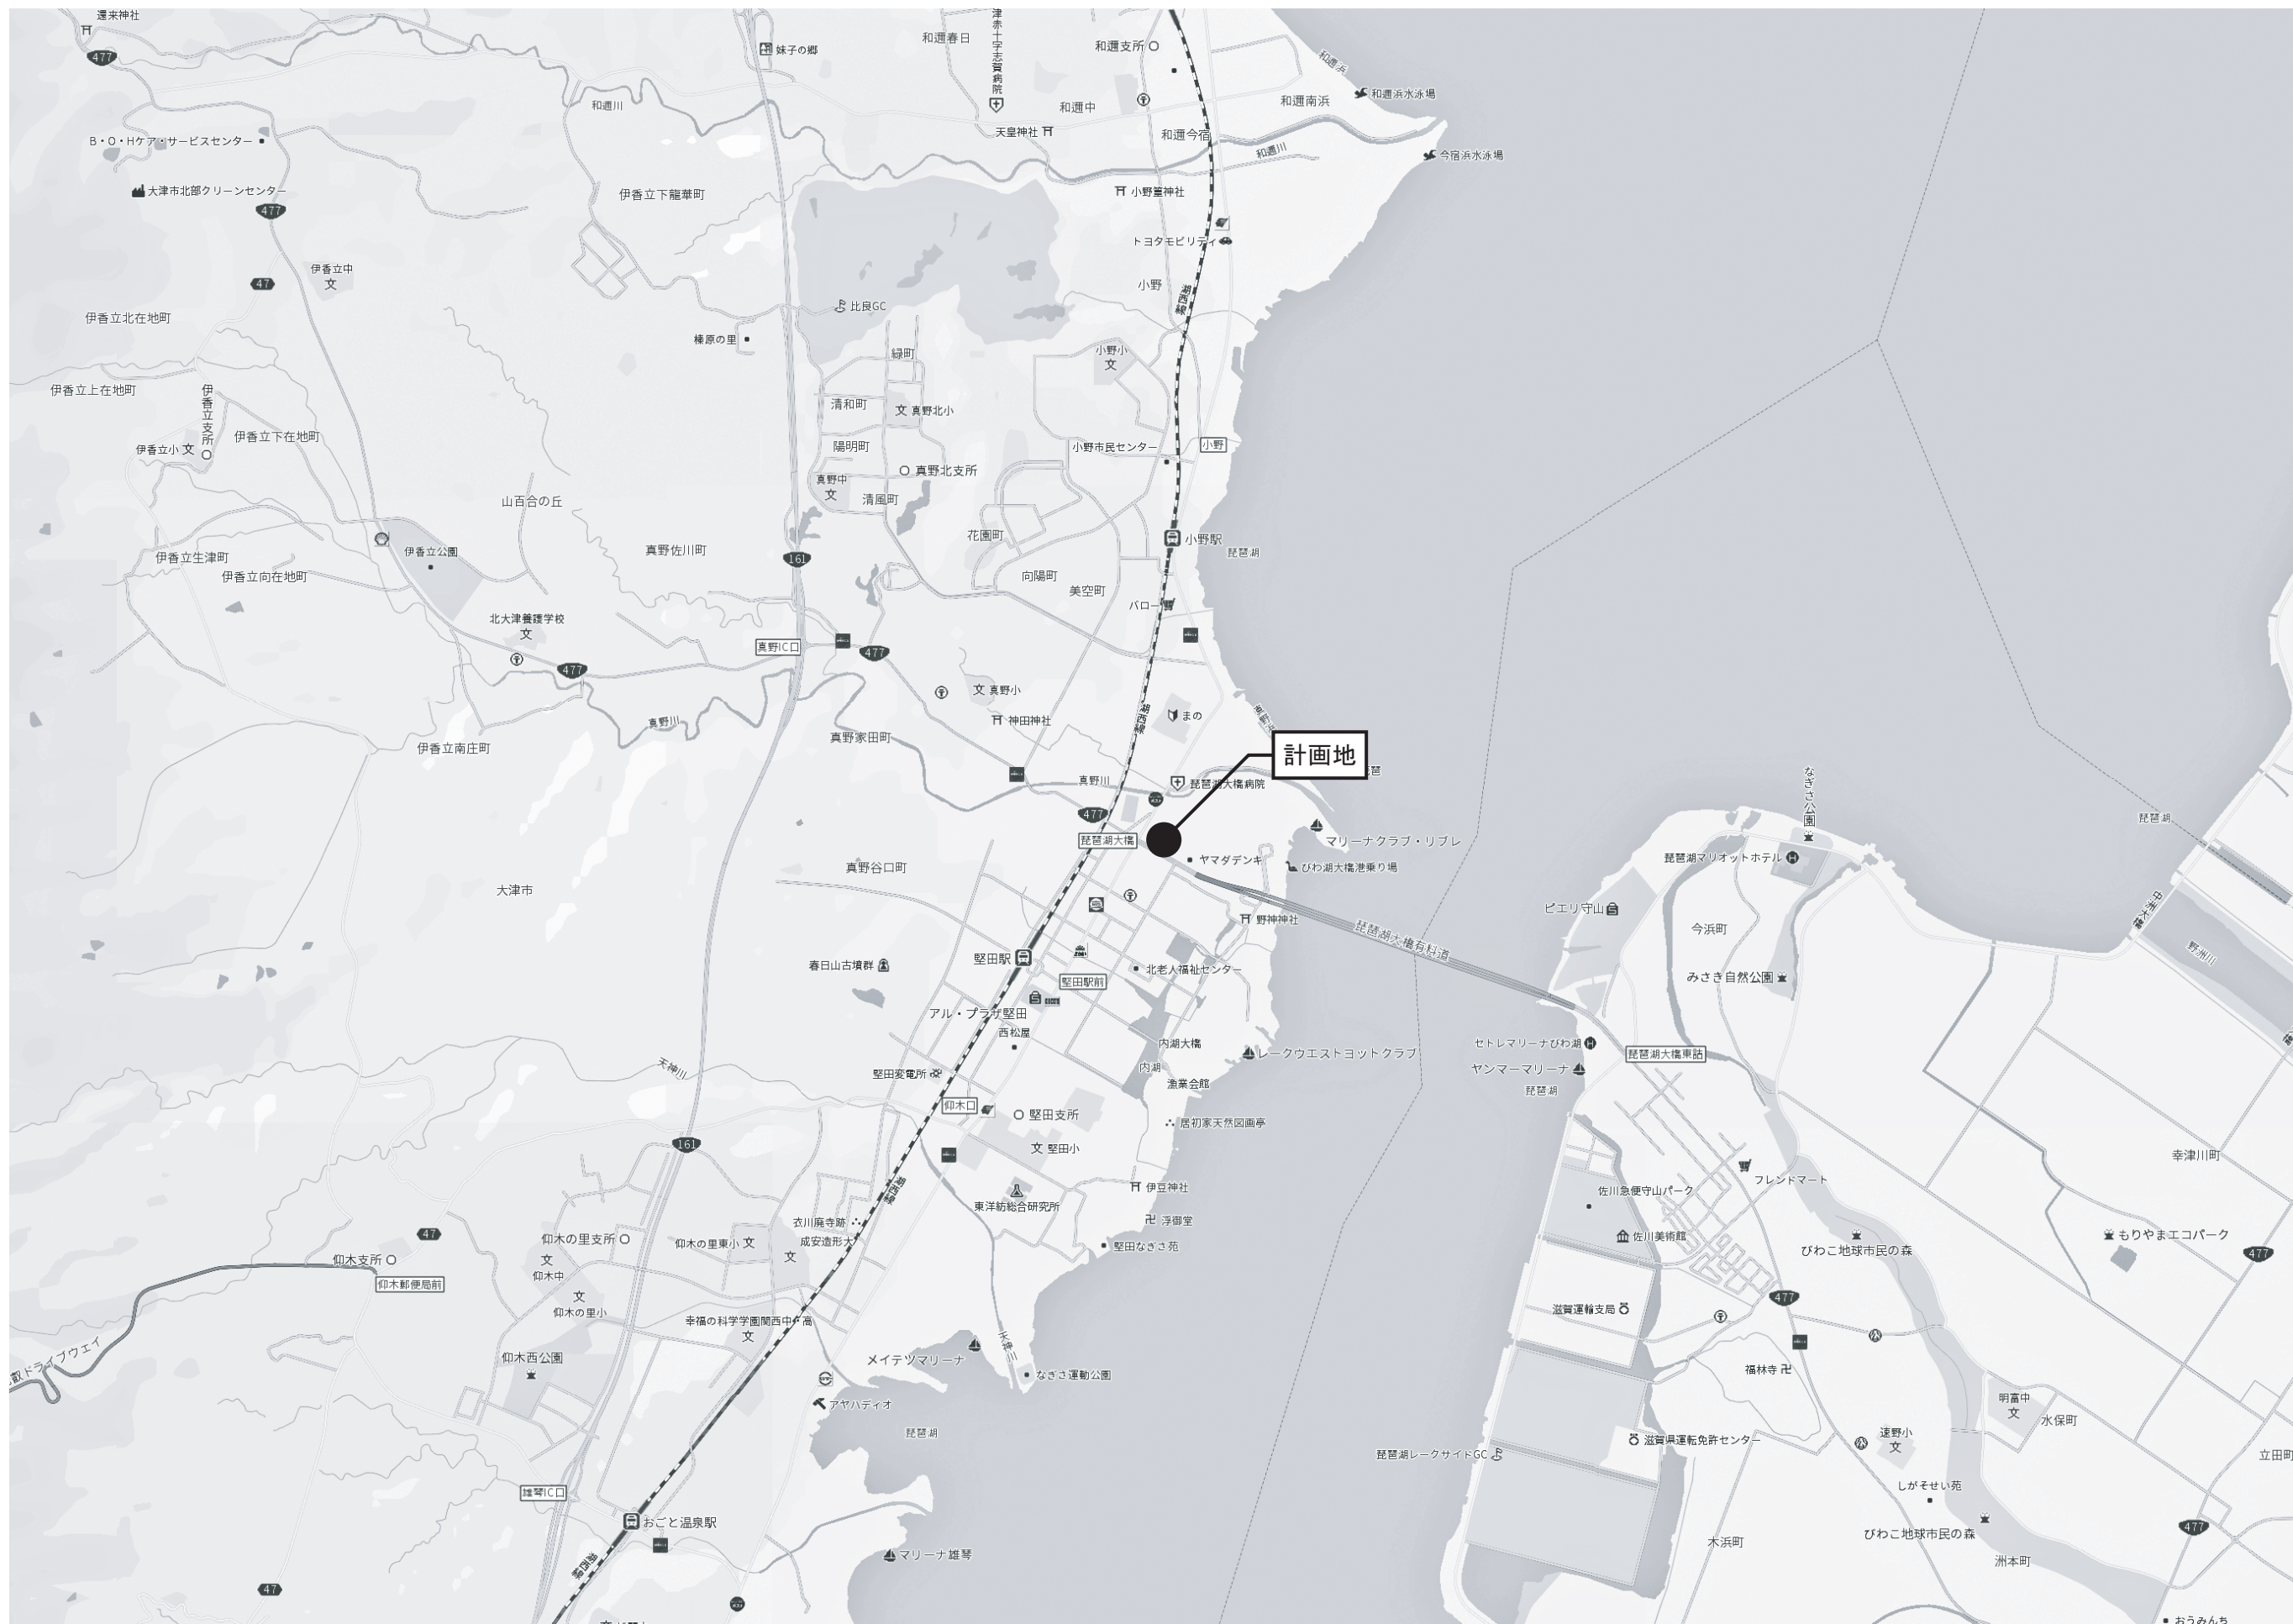


図面 2 周辺見取図

SCALE=1:2,000



凡 例

----- 用途地域境界

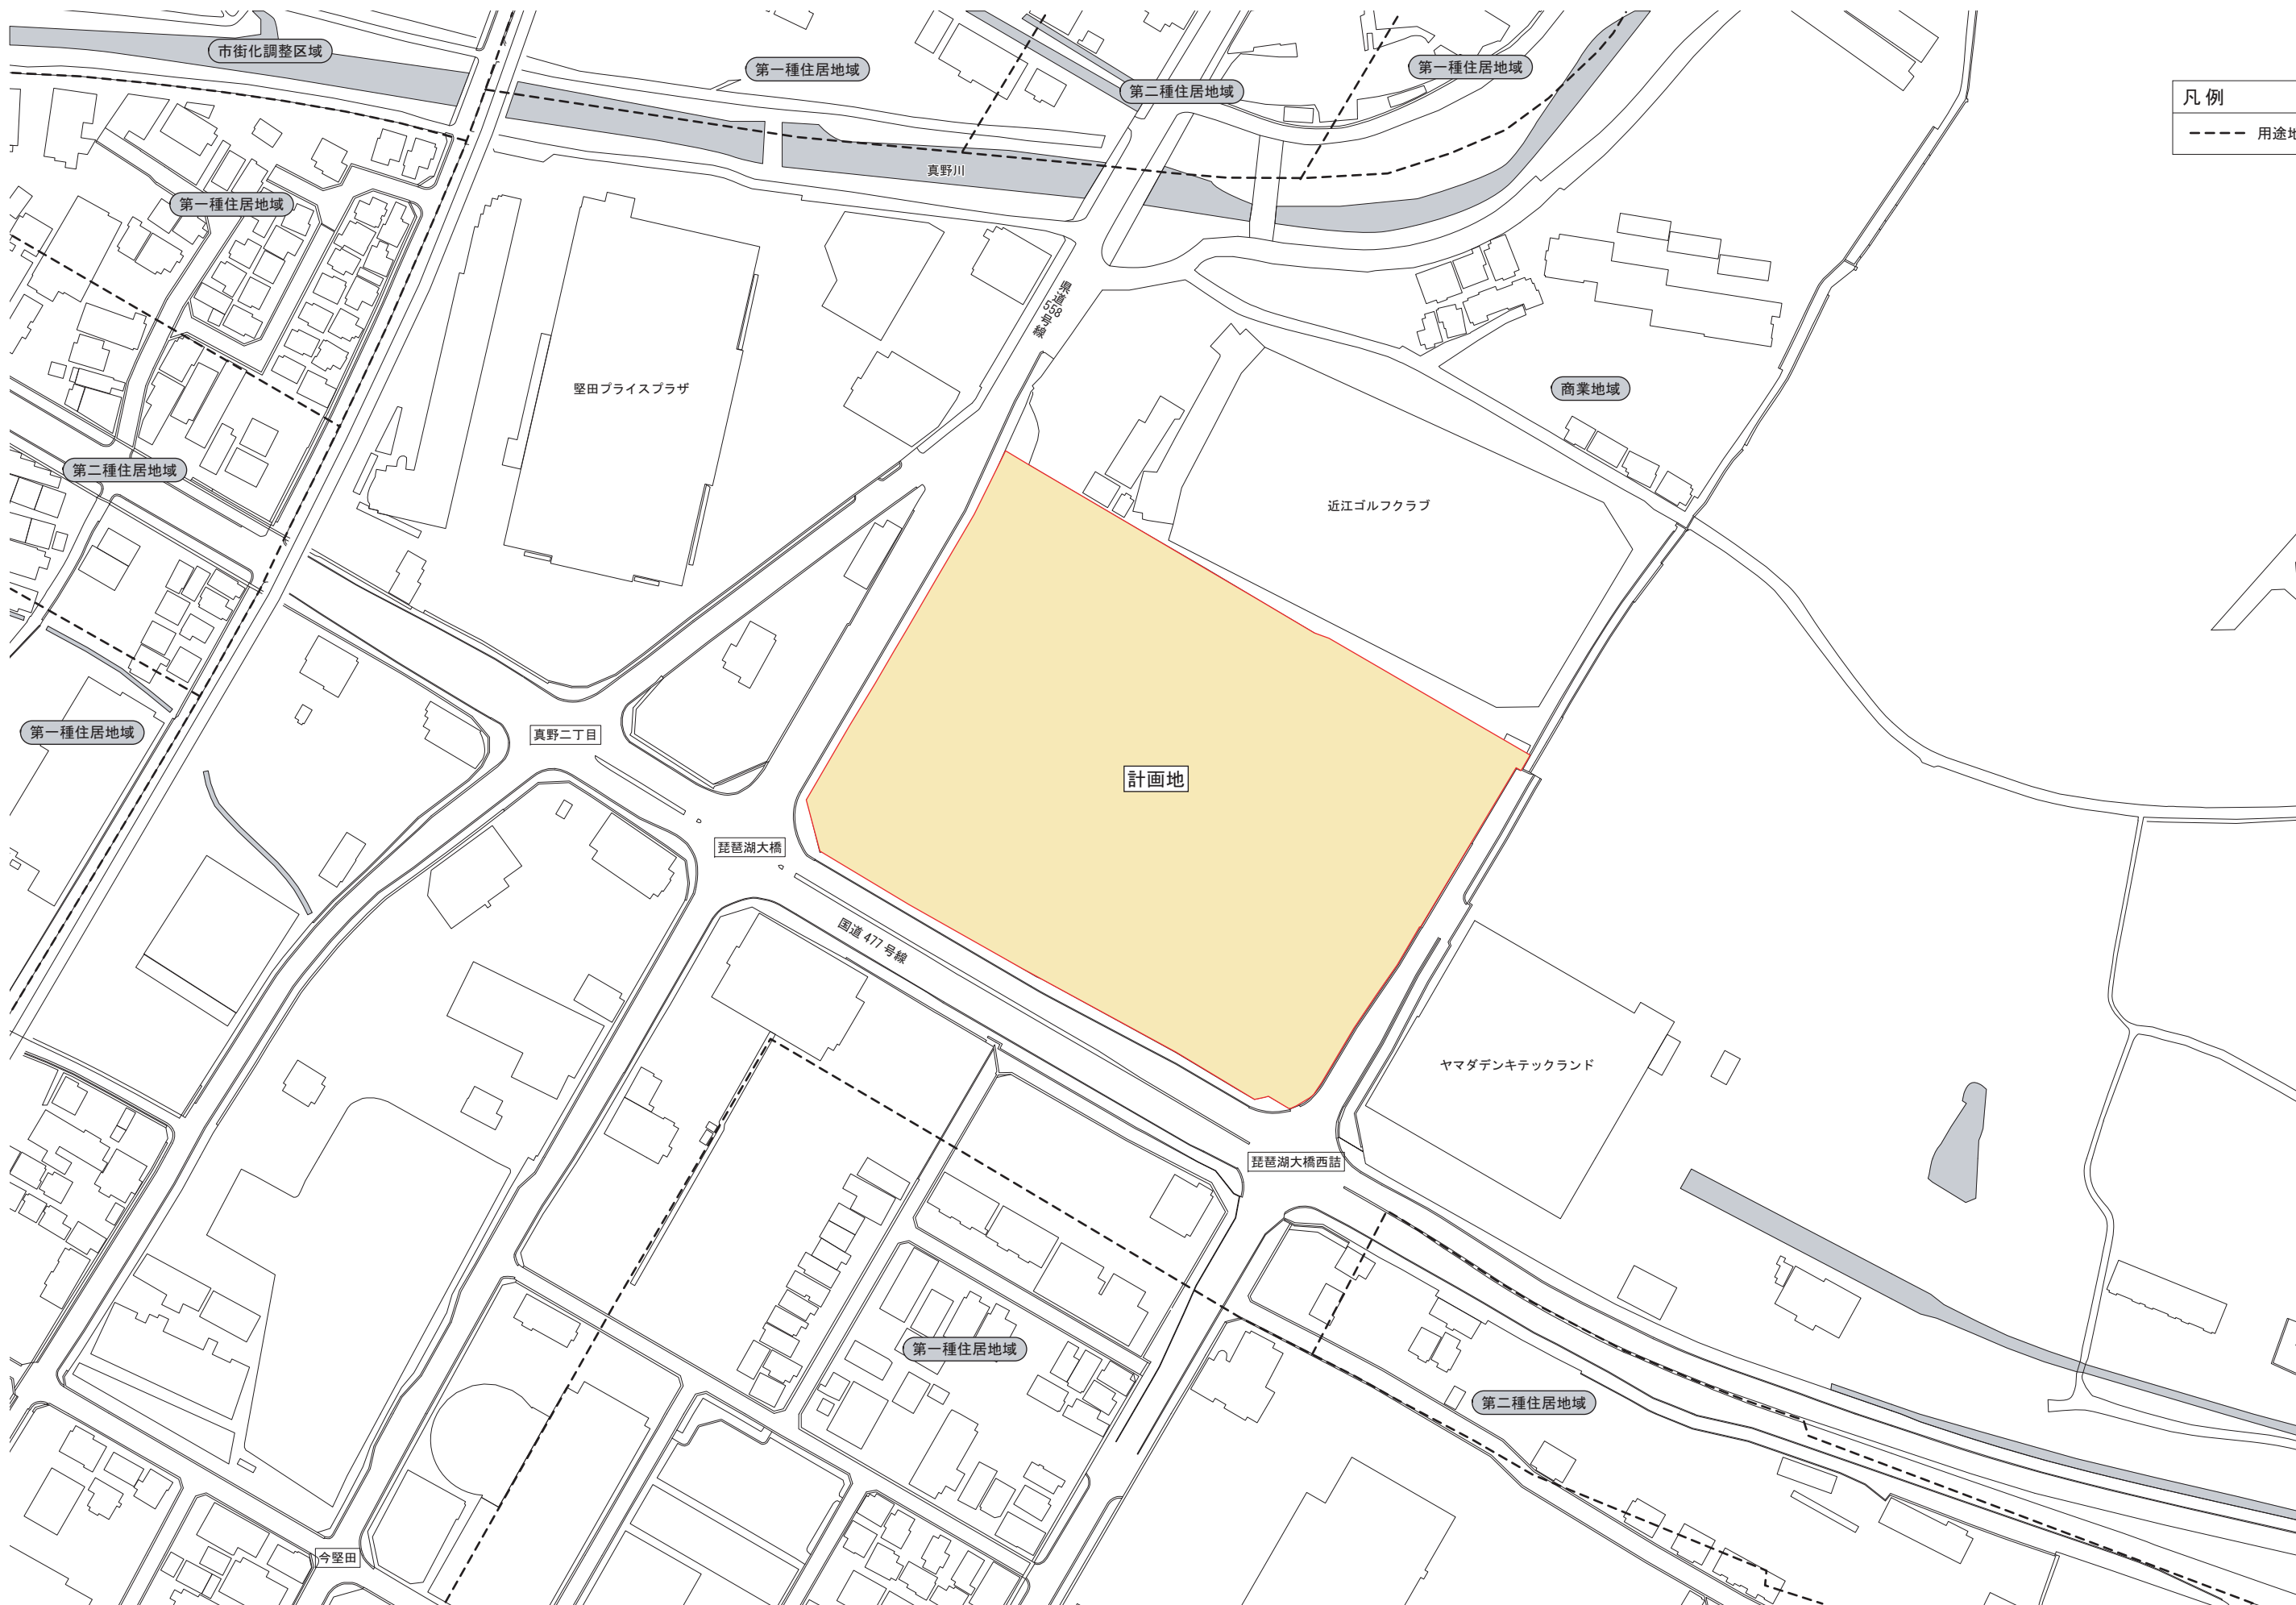


図面3 建物配置図及び1階平面図

SCALE=1:800



凡例

- 物販店舗
- 荷さばき施設
①:16.0×8.0=128.0㎡
②:16.0×8.0=128.0㎡
計 256.0㎡
- 廃棄物保管施設
①:4.0×5.0×1.5=30.0㎡
②:3.0×2.8×1.5=12.6㎡
③:2.0×3.0×1.5= 9.0㎡
計 51.6㎡
- 駐輪場
- 敷地境界線

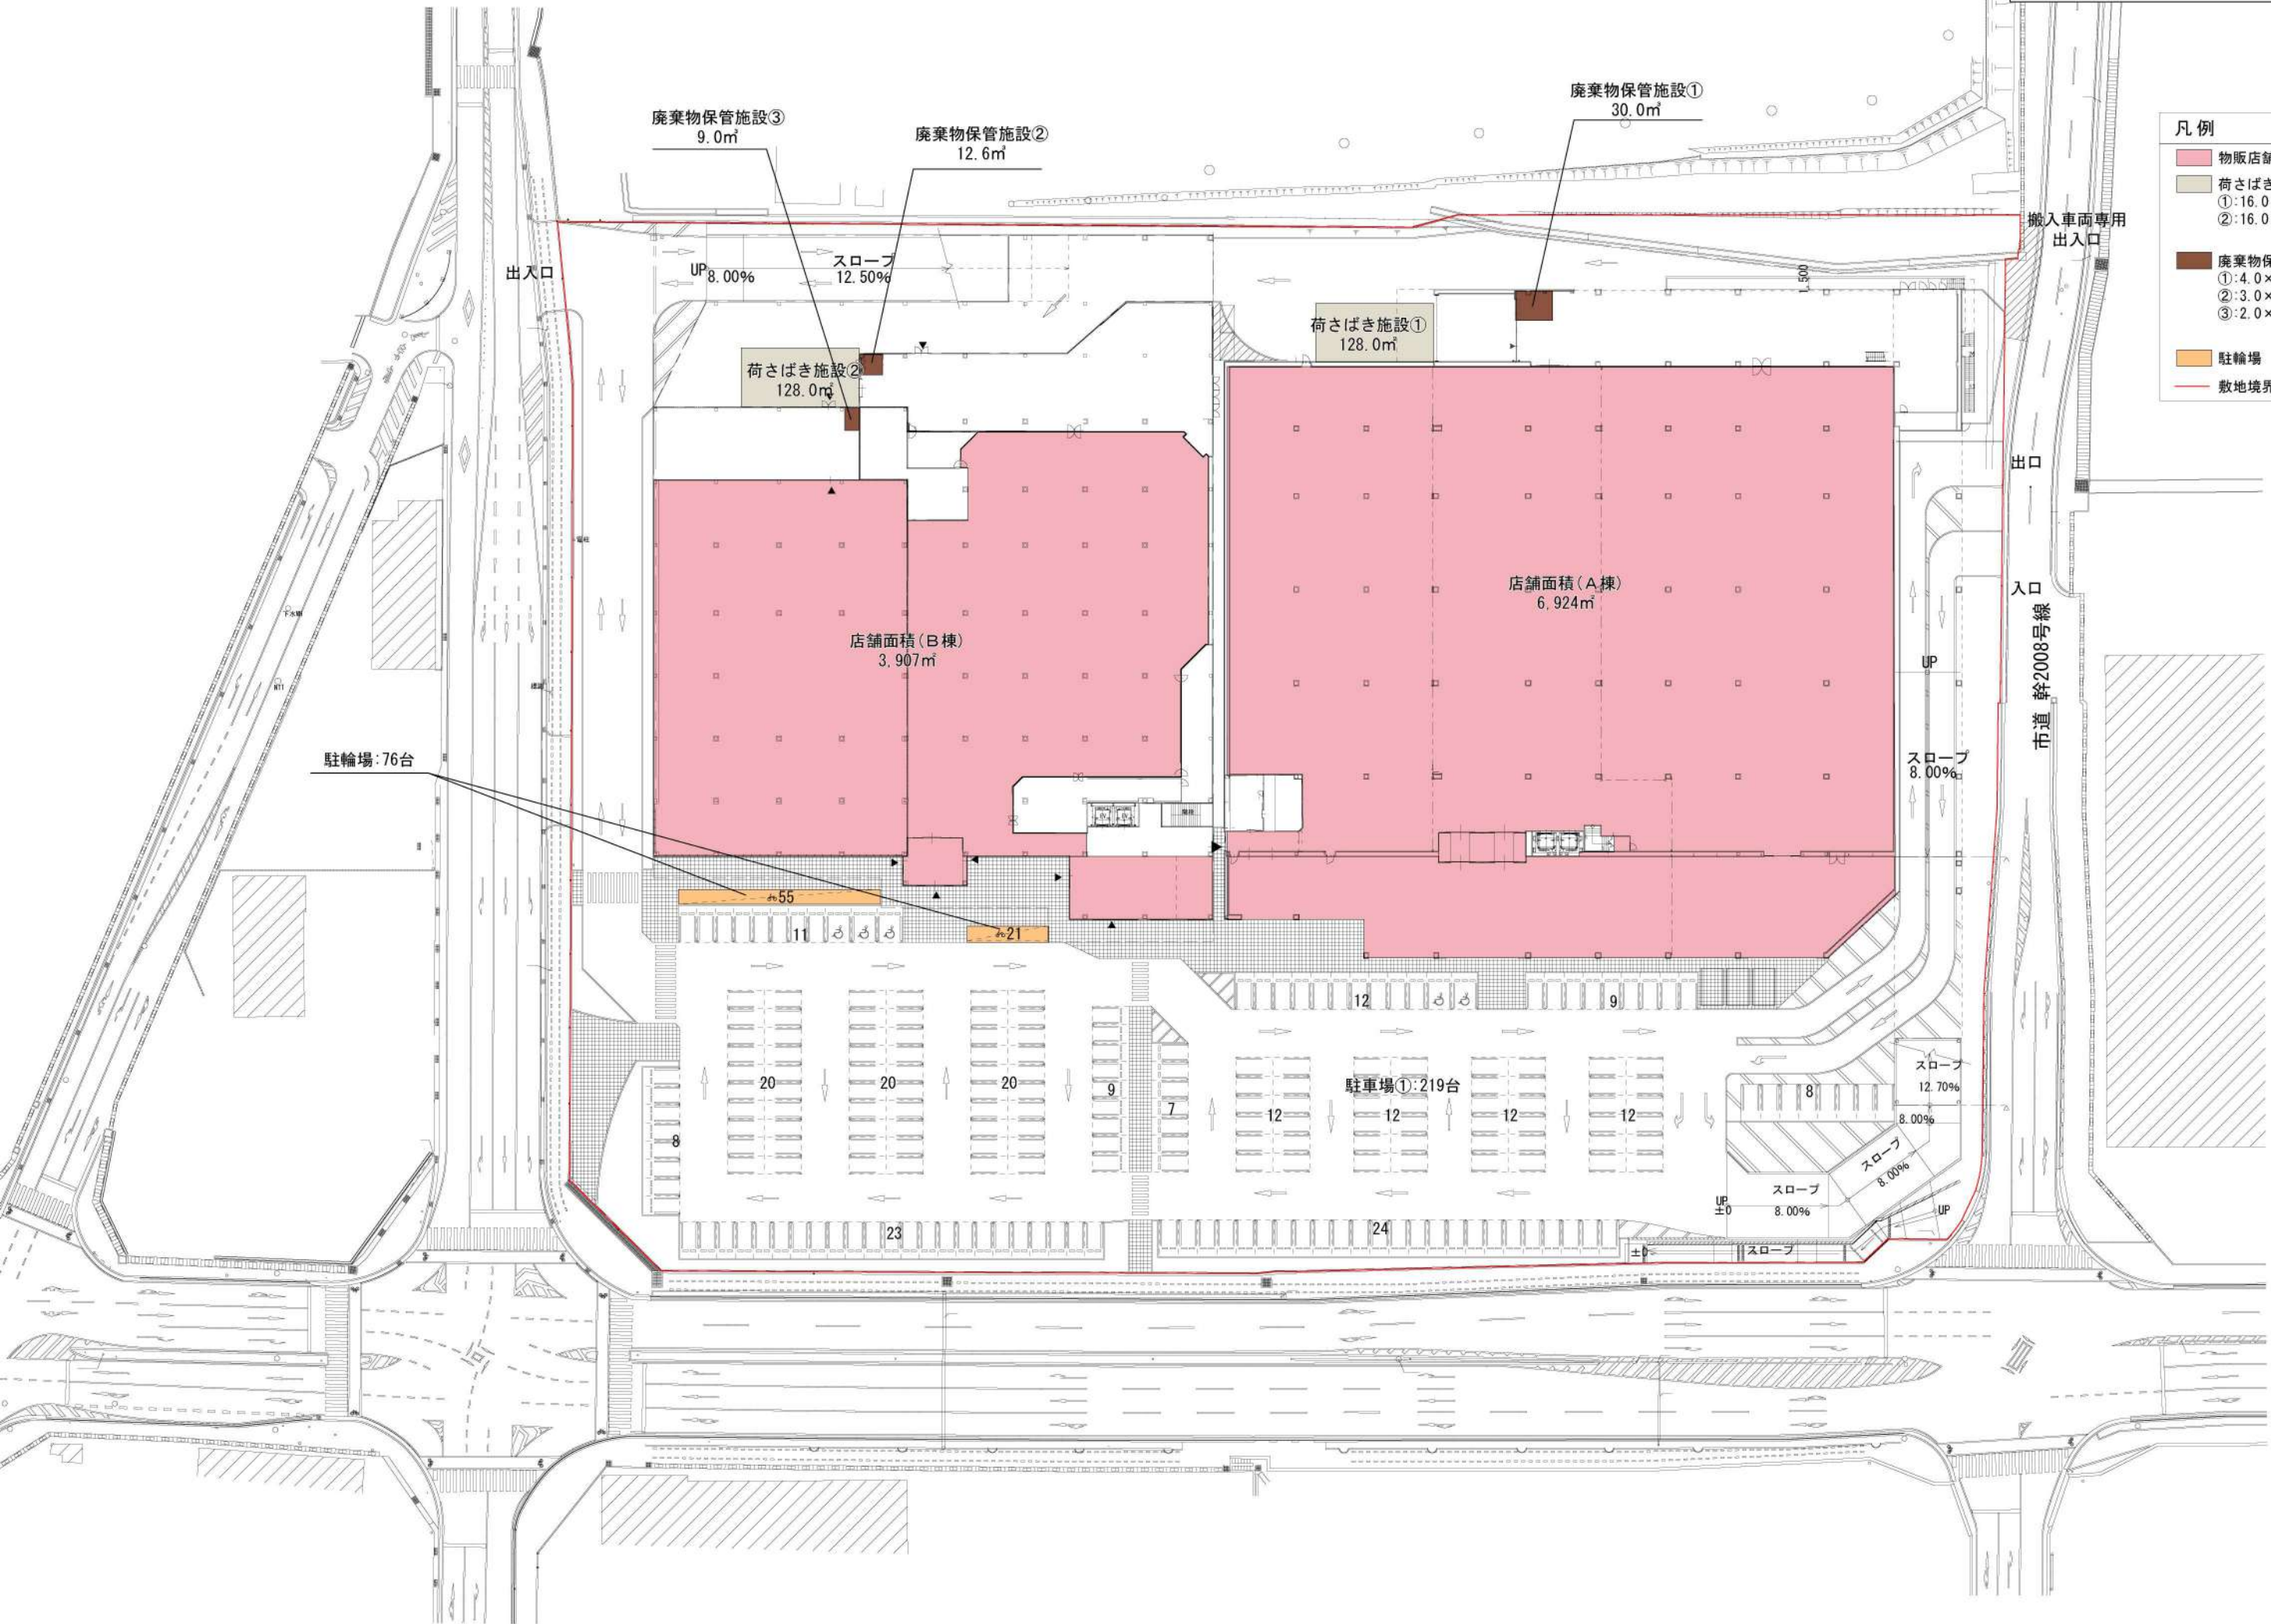



図面5 来退店経路図（周辺）

SCALE=1:2,000



凡 例	
	来店経路
	退店経路
	* 方面 方面別 ピーク時来台数

